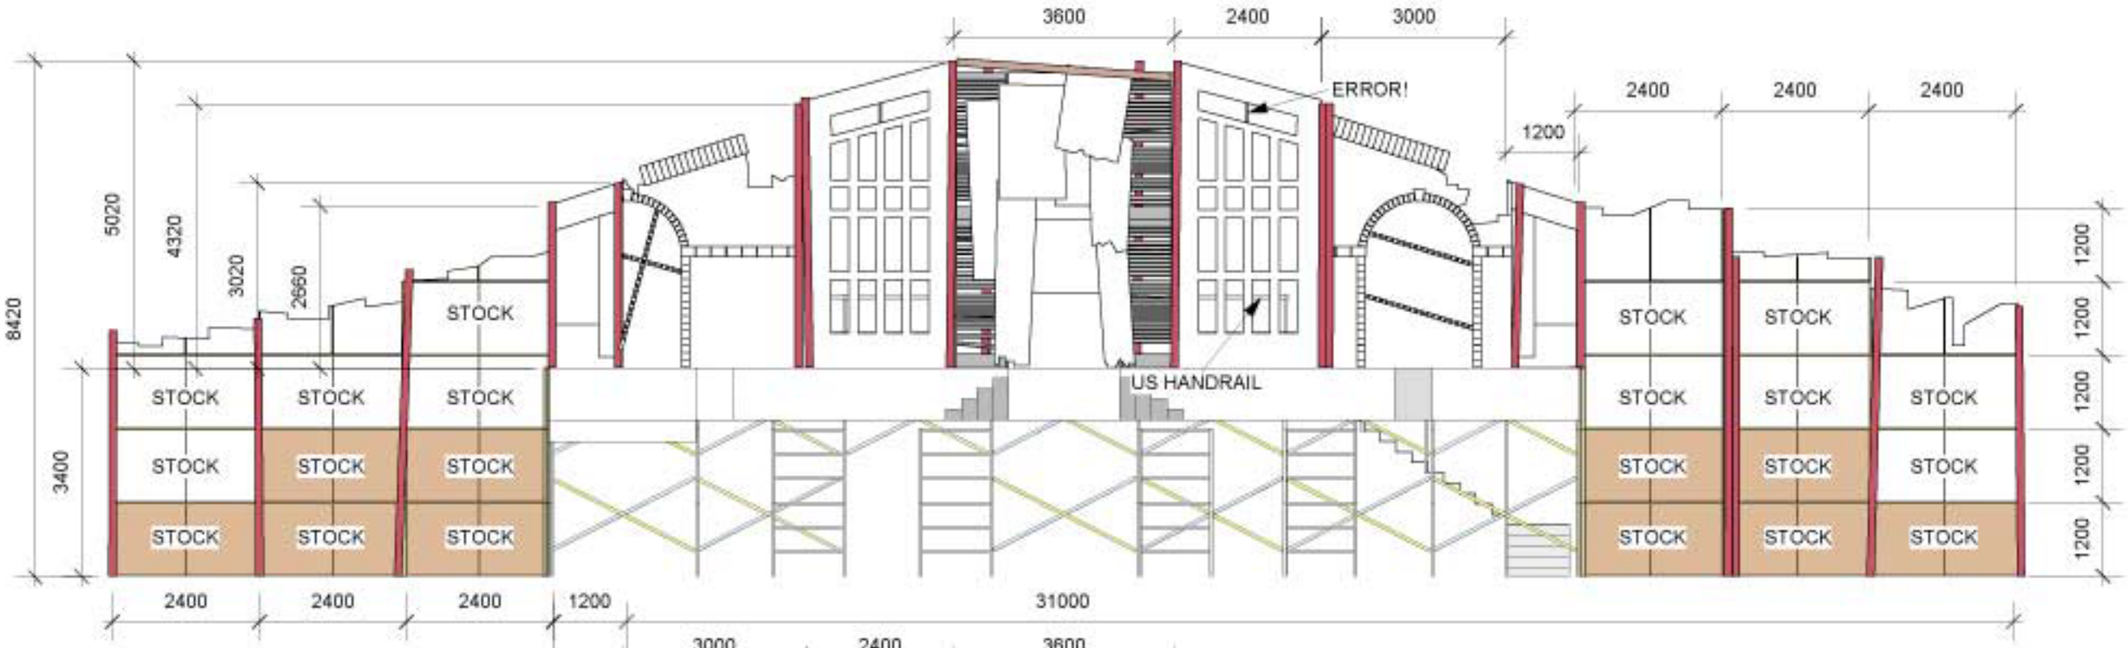

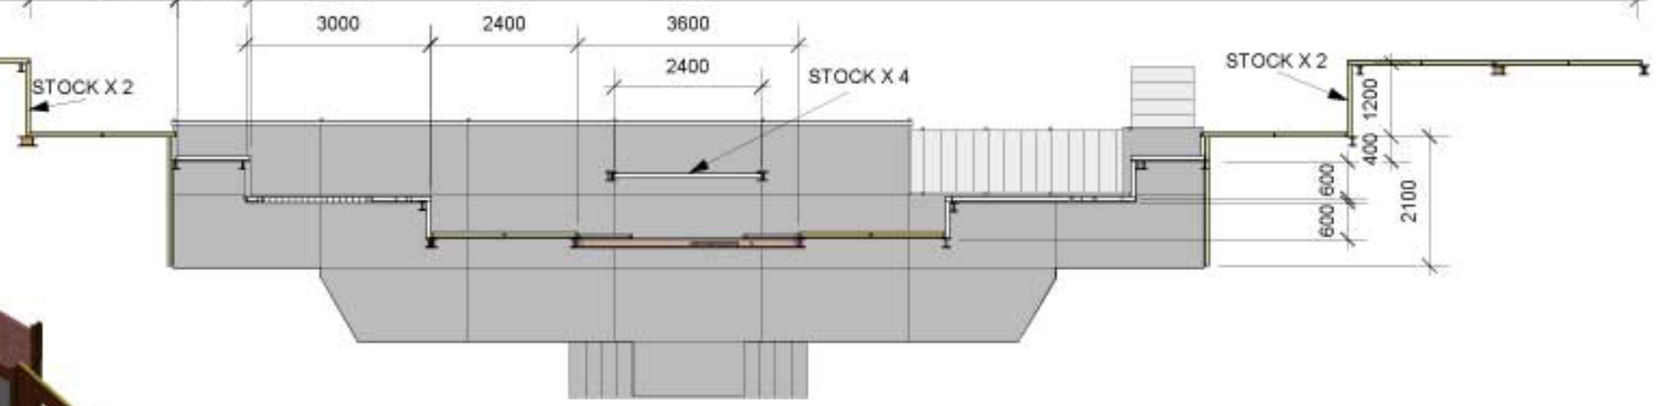

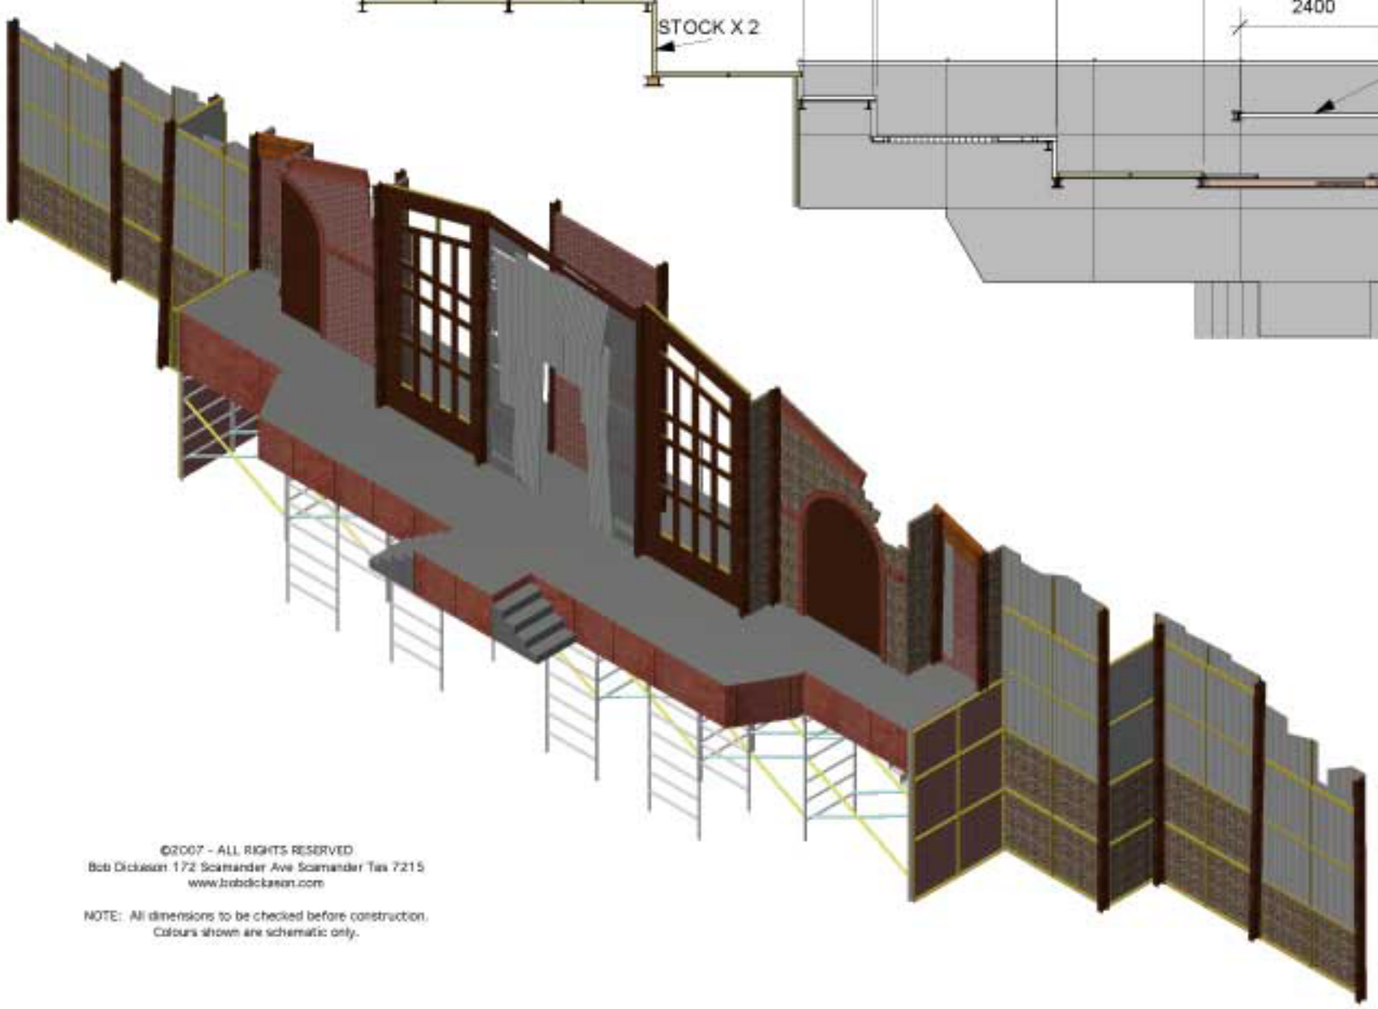

0 1 2 3 4 5 M

Please confirm scale after copying, faxing or printing in any fashion not from the original VectorWorks file.

©2007 - ALL RIGHTS RESERVED
Bob Dickason 172 Scamander Ave Scamander Tas 7215
www.bobdickason.com

NOTE: All dimensions to be checked before construction.
Colours shown are schematic only.

DRAWING: Up-stage flats - overall views
PROJECT: CATS set realisation
COMPANY: ExitLeft Productions
DESIGNER: Bob Dickason
SCALE: 1:100 FILE: 498EXI DATE: 30.8.07
VERSION: 5.0