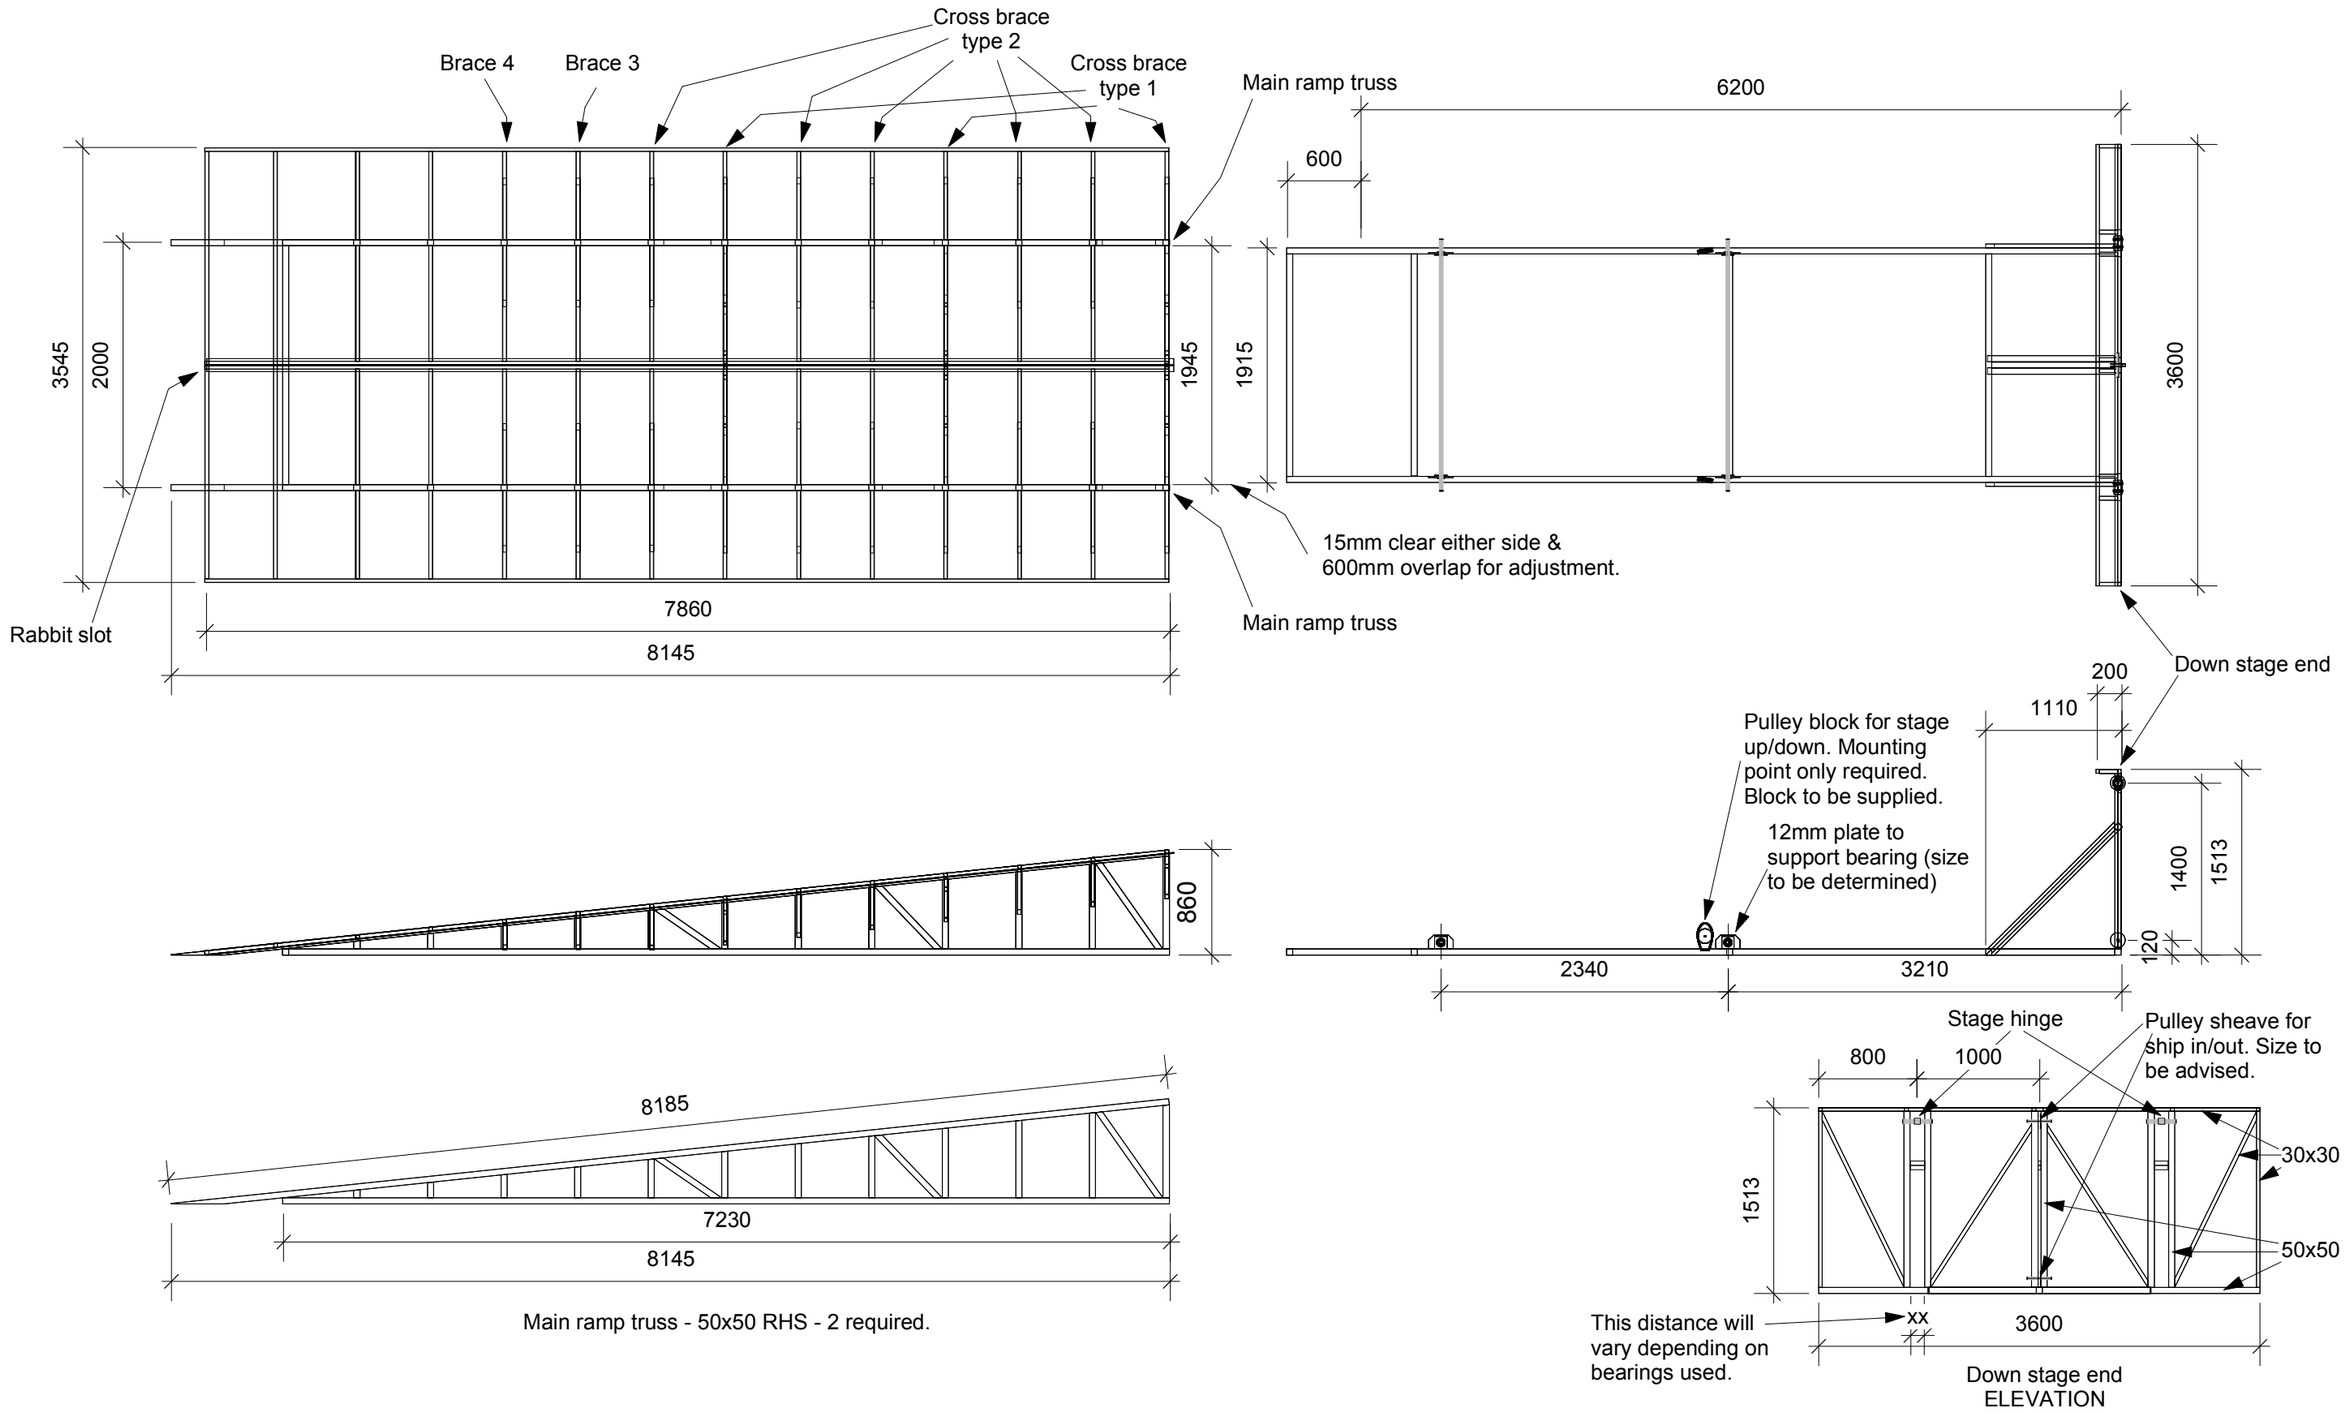

Main ramp truss - 50x50 RHS - 2 required.

©2007 - ALL RIGHTS RESERVED
Bob Dickason 172 Scamander Ave Scamander Tas 7215
www.bobdickason.com

NOTE: All dimensions to be checked before construction.
Colours shown are schematic only.

DRAWING:	Ship track - plan & side
PROJECT:	CATS set realisation
COMPANY:	ExitLeft Productions
DESIGNER:	Bob Dickason
SCALE:	1:50
FILE:	498EXI
DATE:	26.9.07
VERSION:	6